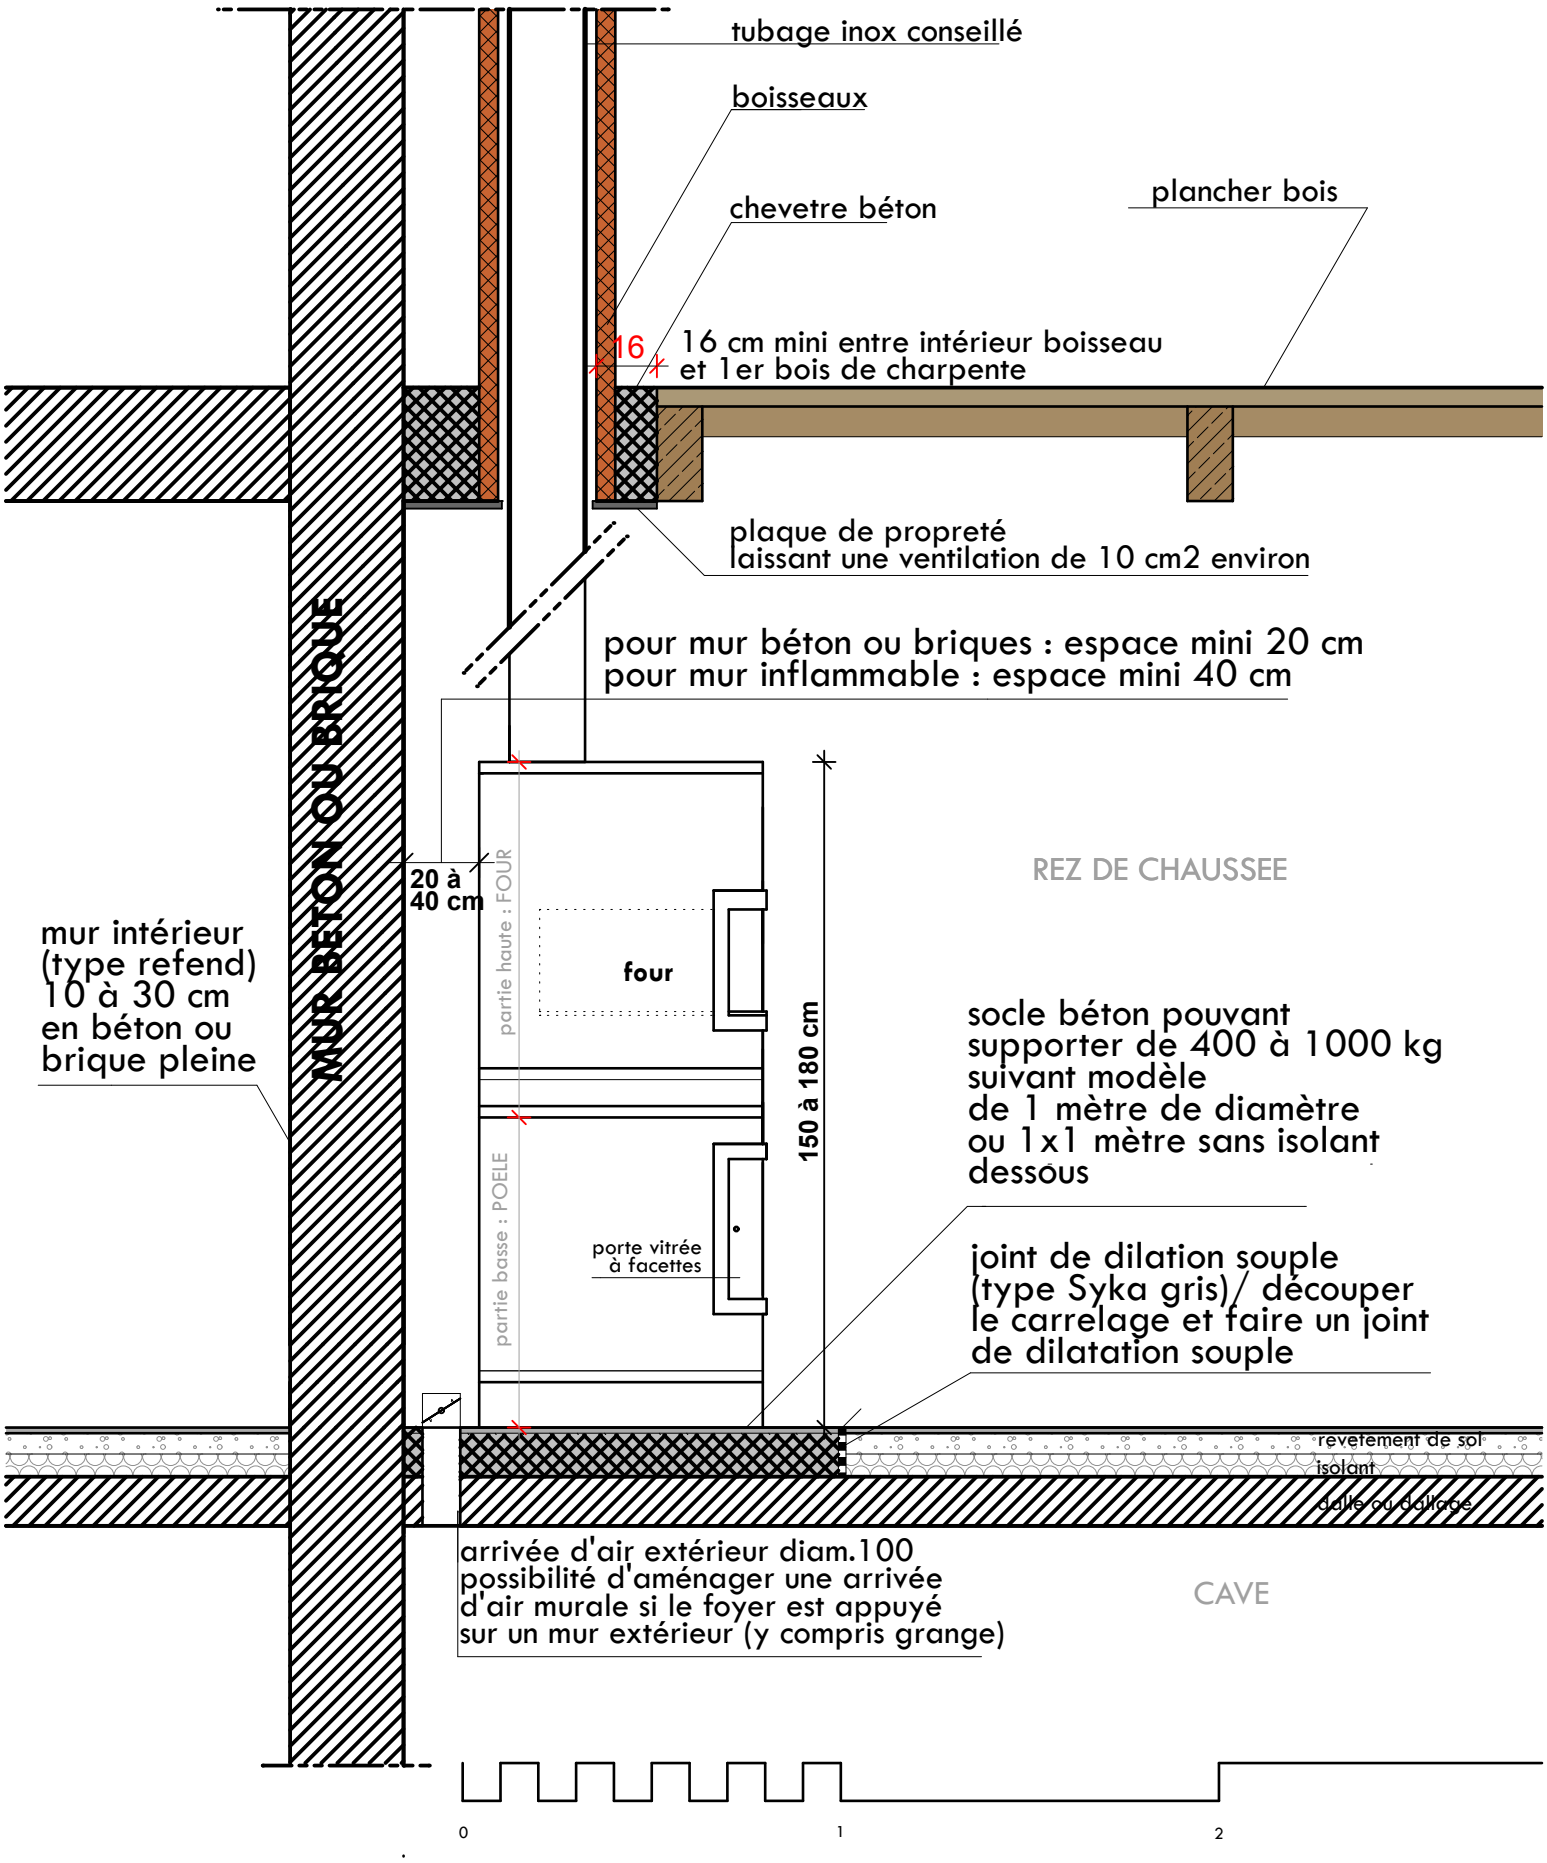cas I : RACCORDEMENT VERTICAL